AIRPORT OBSTRUCTION CHART
JACKSON HOLE AIRPORT, JACKSON, WYOMING

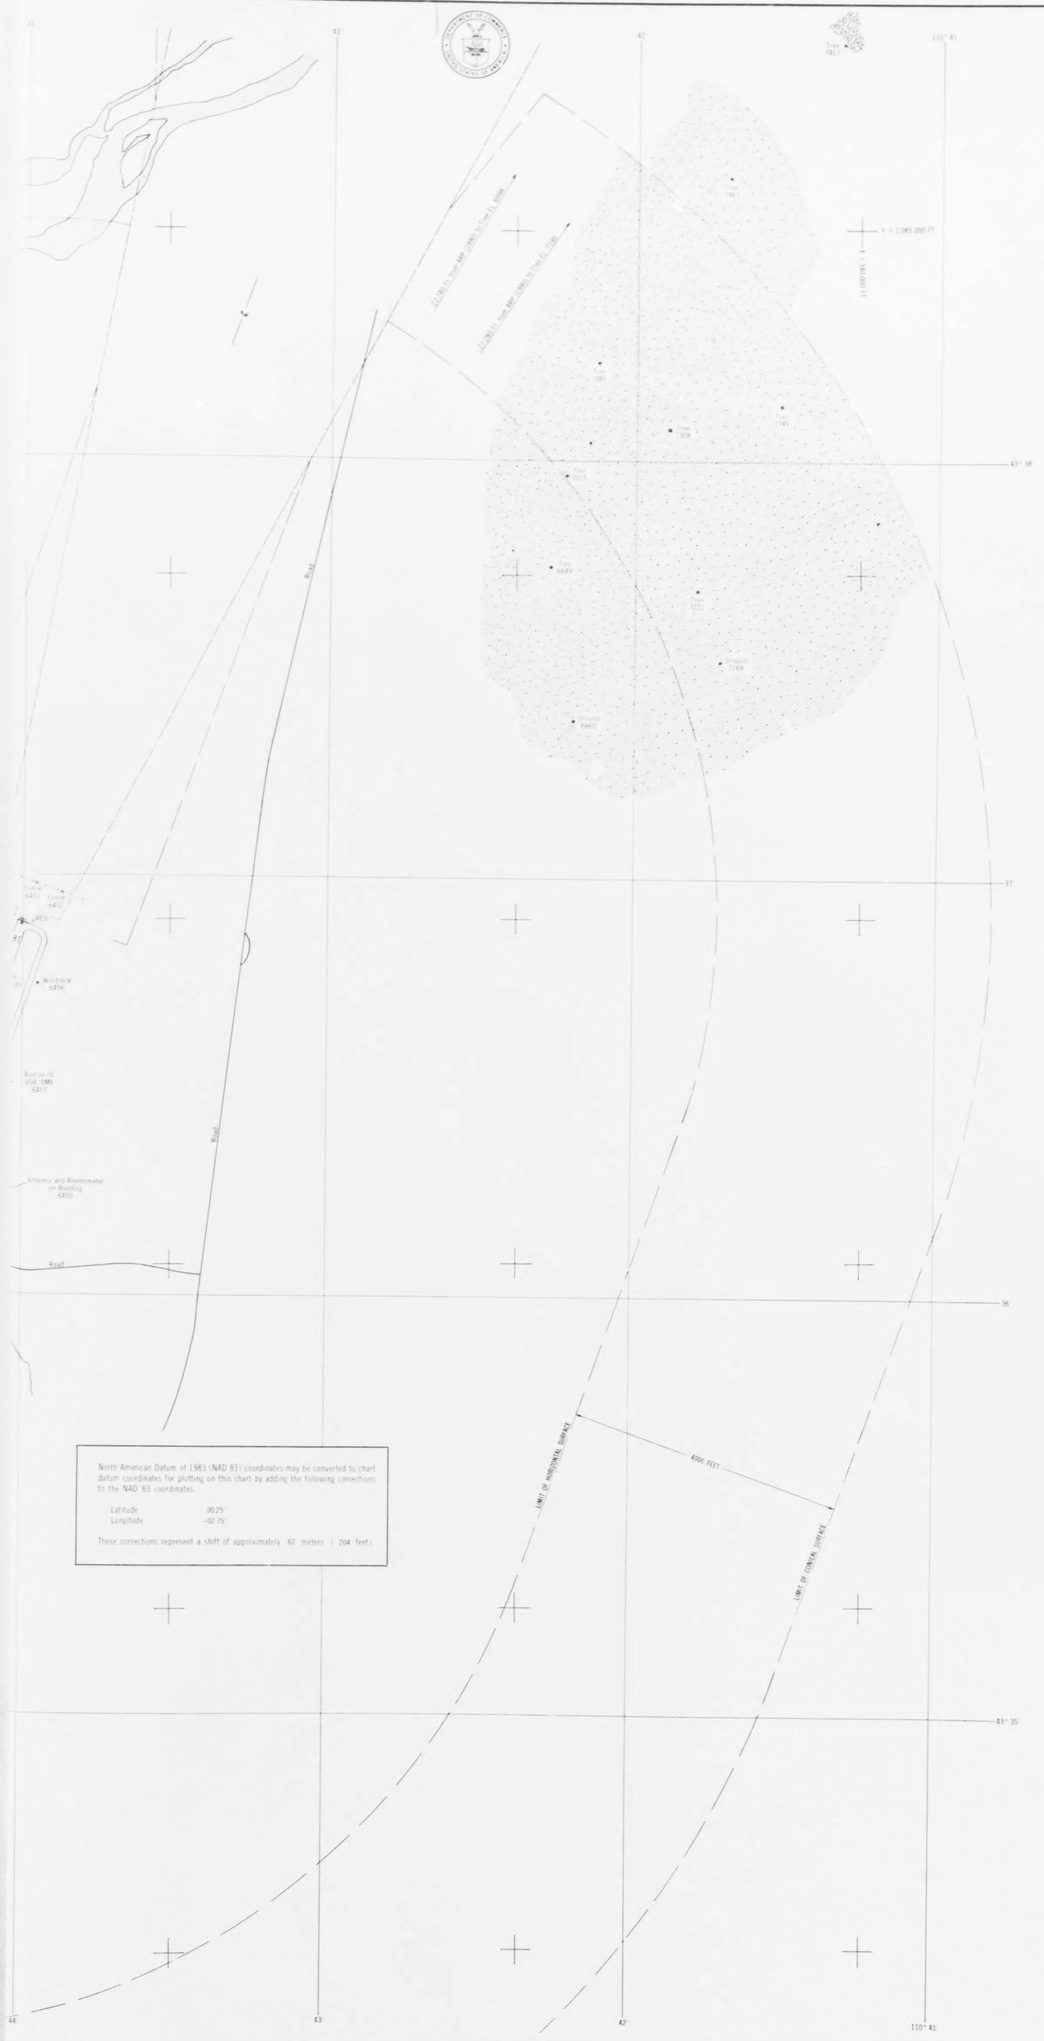

OC 504

AIRPORT OBSTRUCTION CHART
JACKSON HOLE AIRPORT, JACKSON, WYOMING

AIRPORT ELEVATION 6445 FEET

AIRPORT PLAN
SNAKE RIVER
SNAKE RIVER
TRANSITIONAL SURFACE
110° 47'
46
45
43° 38'
37
43° 35'
36
Road
Road
Road